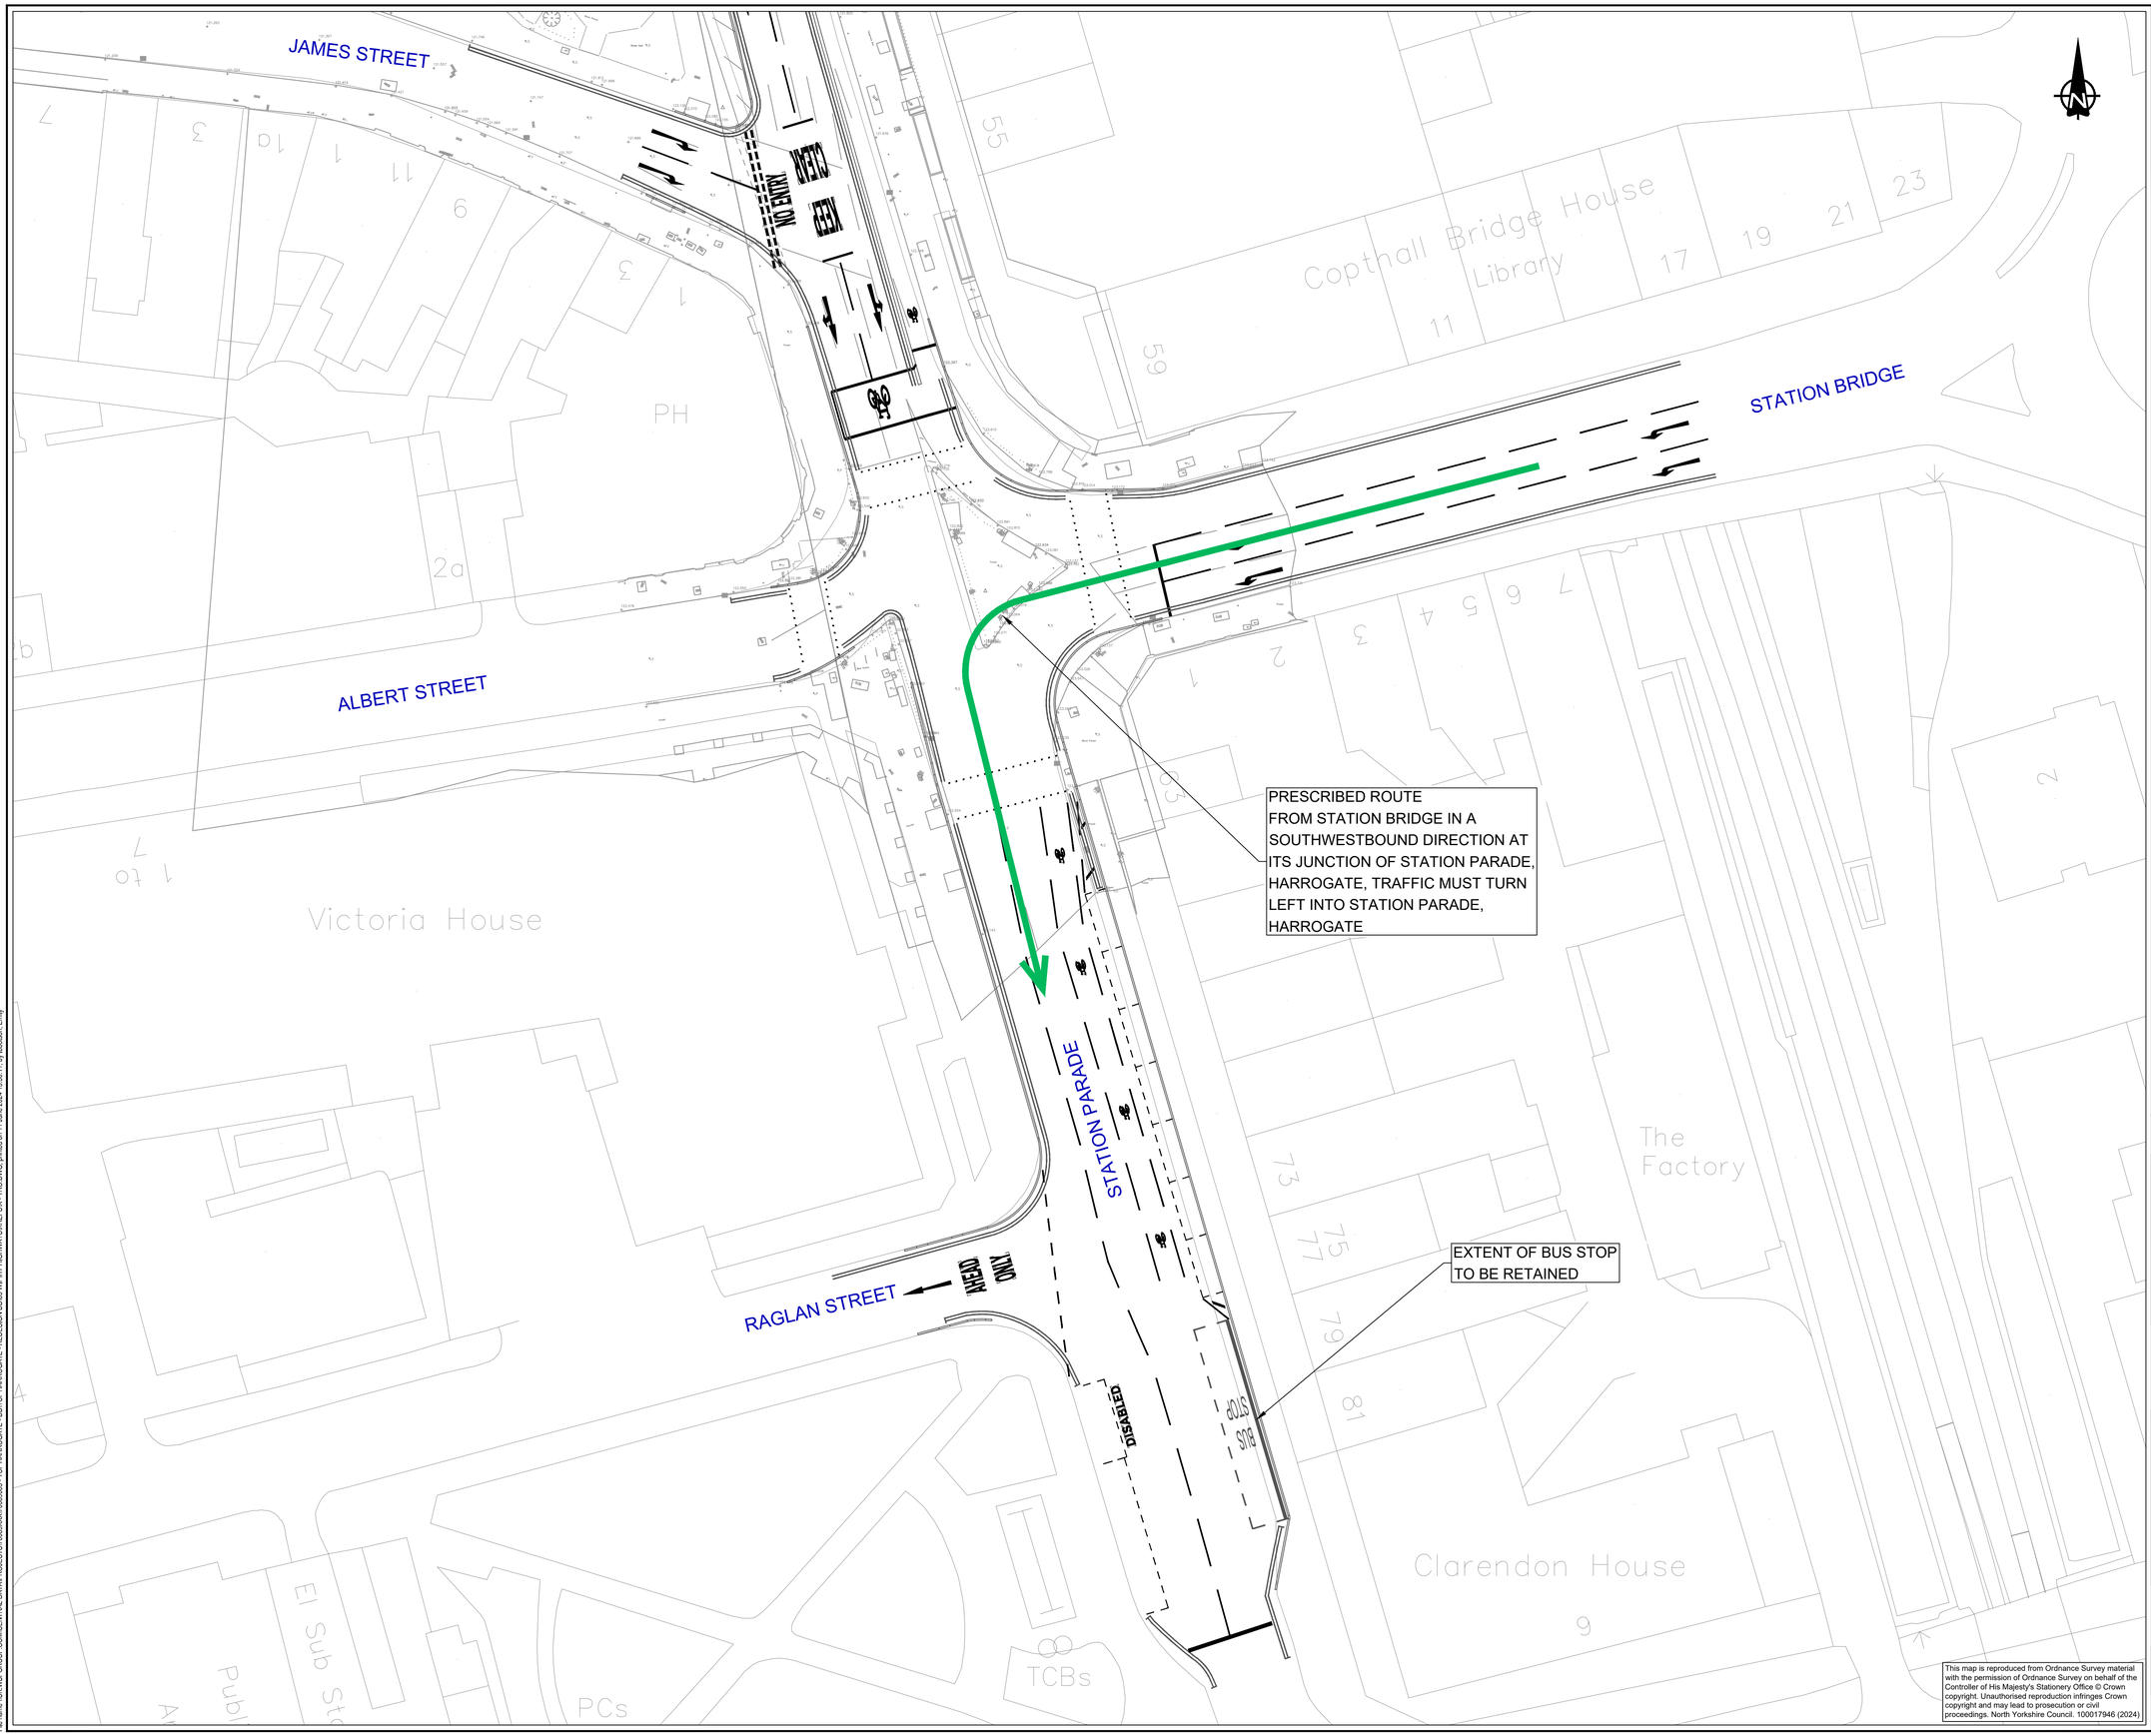

This map is reproduced from Ordnance Survey material with the permission of Ordnance Survey on behalf of the Controller of His Majesty's Stationery Office © Crown copyright. Unauthorised reproduction infringes Crown copyright and may lead to prosecution or civil proceedings. North Yorkshire Council. 100017946 (2024)

DO NOT SCALE

NOTES:

1. THIS DRAWING IS NOT TO BE USED FOR CONSTRUCTON.

KEY:

PRESCRIBED VEHICLE ROUTING

0 2.5 5 7.5 10 12.5m
SCALE 1 : 250

REV	DATE	BY	DESCRIPTION	CHK	APP
P01	31/05/2024	OS	FIRST ISSUE	EI	JP

DRAWING STATUS: S2 - FOR INFORMATION

wsp
Dale House, Mount View, Standard Way Business Park, Northallerton, DL6 2YD, UK
T+ 44 (0) TBC
wsp.com

CLIENT: NORTH YORKSHIRE COUNCIL

SITE/PROJECT: HARROGATE TCF

TITLE: STATION PARADE SOUTH
PRESCRIBED ROUTES
TRAFFIC REGULATION ORDERS (TRO)

SCALE @ A1:	CHECKED:		APPROVED:
1:250	EI		JB
PROJECT NO: 70089085	DESIGNED: OS	DRAWN: OS	DATE: 31/05/2024

DRAWING No: 70089085-WSP-TCFHGTRO-DR-TM-30011 REV: P01

© WSP UK Ltd

File name \\UK.WSPGROUP.COM\CENTRAL DATA\PROJECTS\70089XXX\70089085 - TCF HARROGATE - DD\TCF HARROGATE - REDESIGN DD\03 WP\HY HIGHWAYS\REFS\X - TRO.DWG, printed on 11 June 2024 13:30:11, by jbockson, Emily