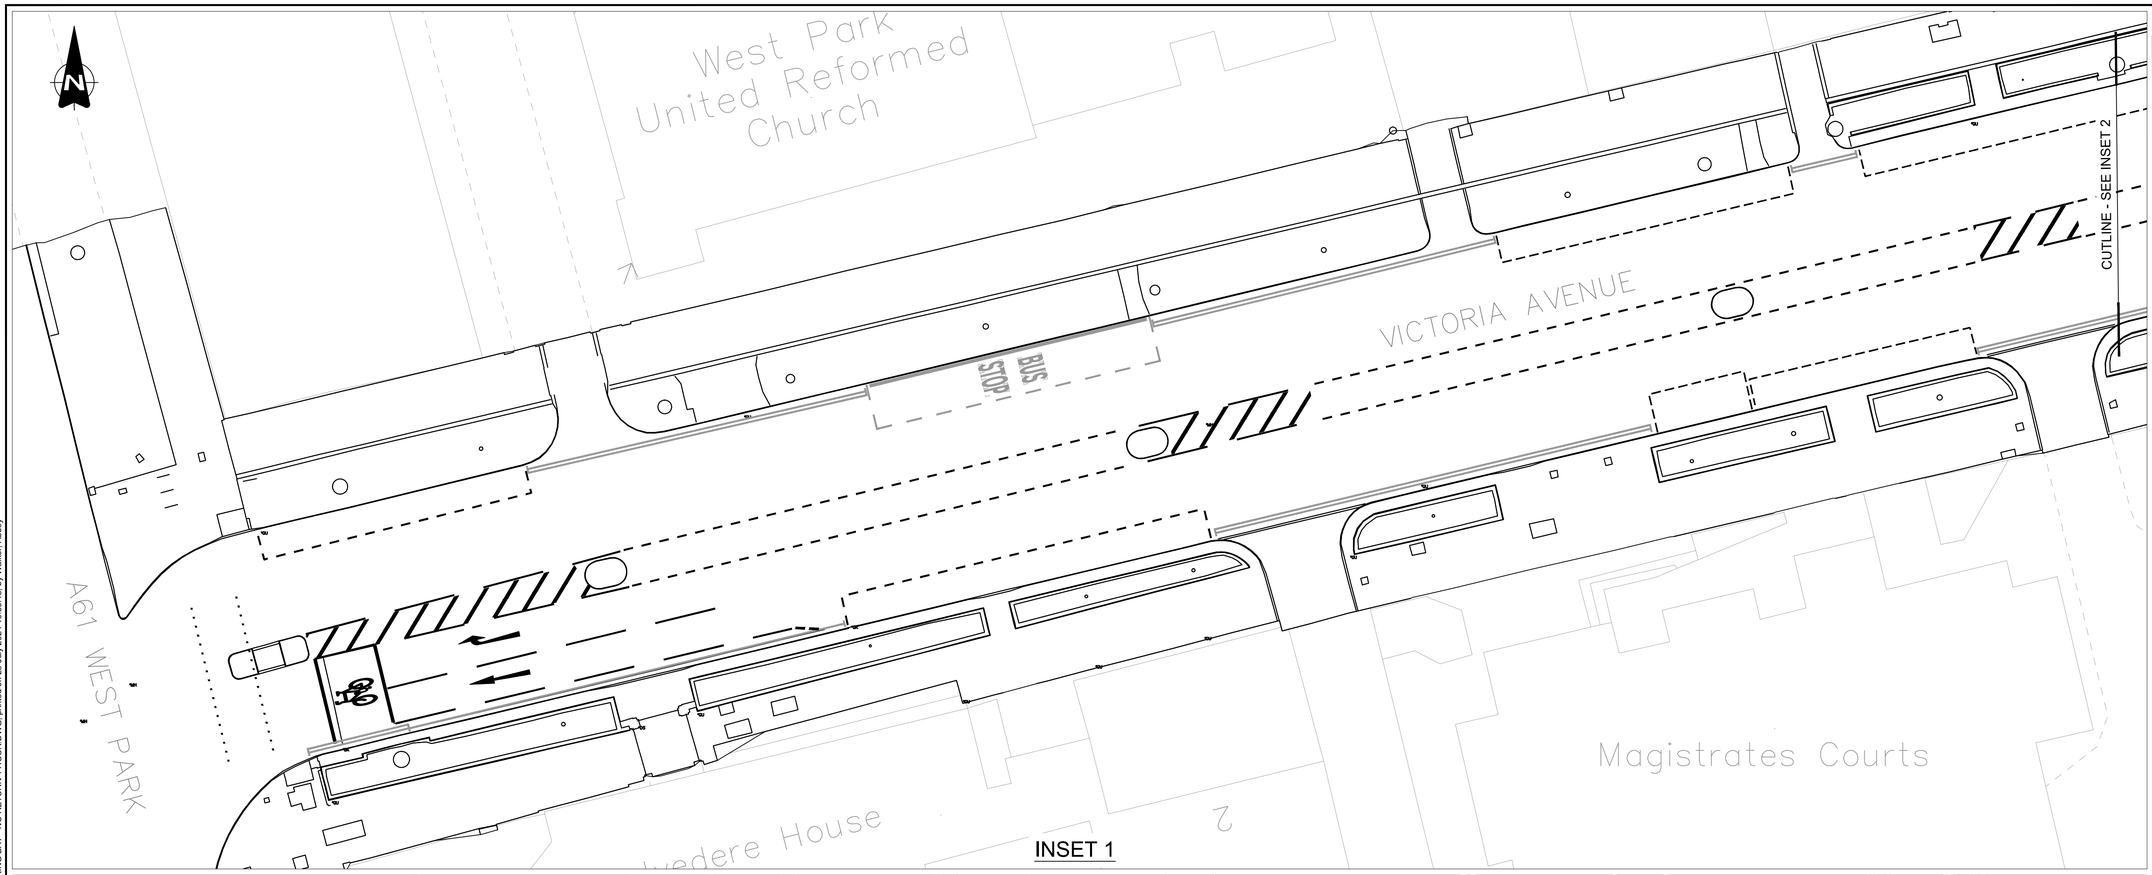

INSET 1

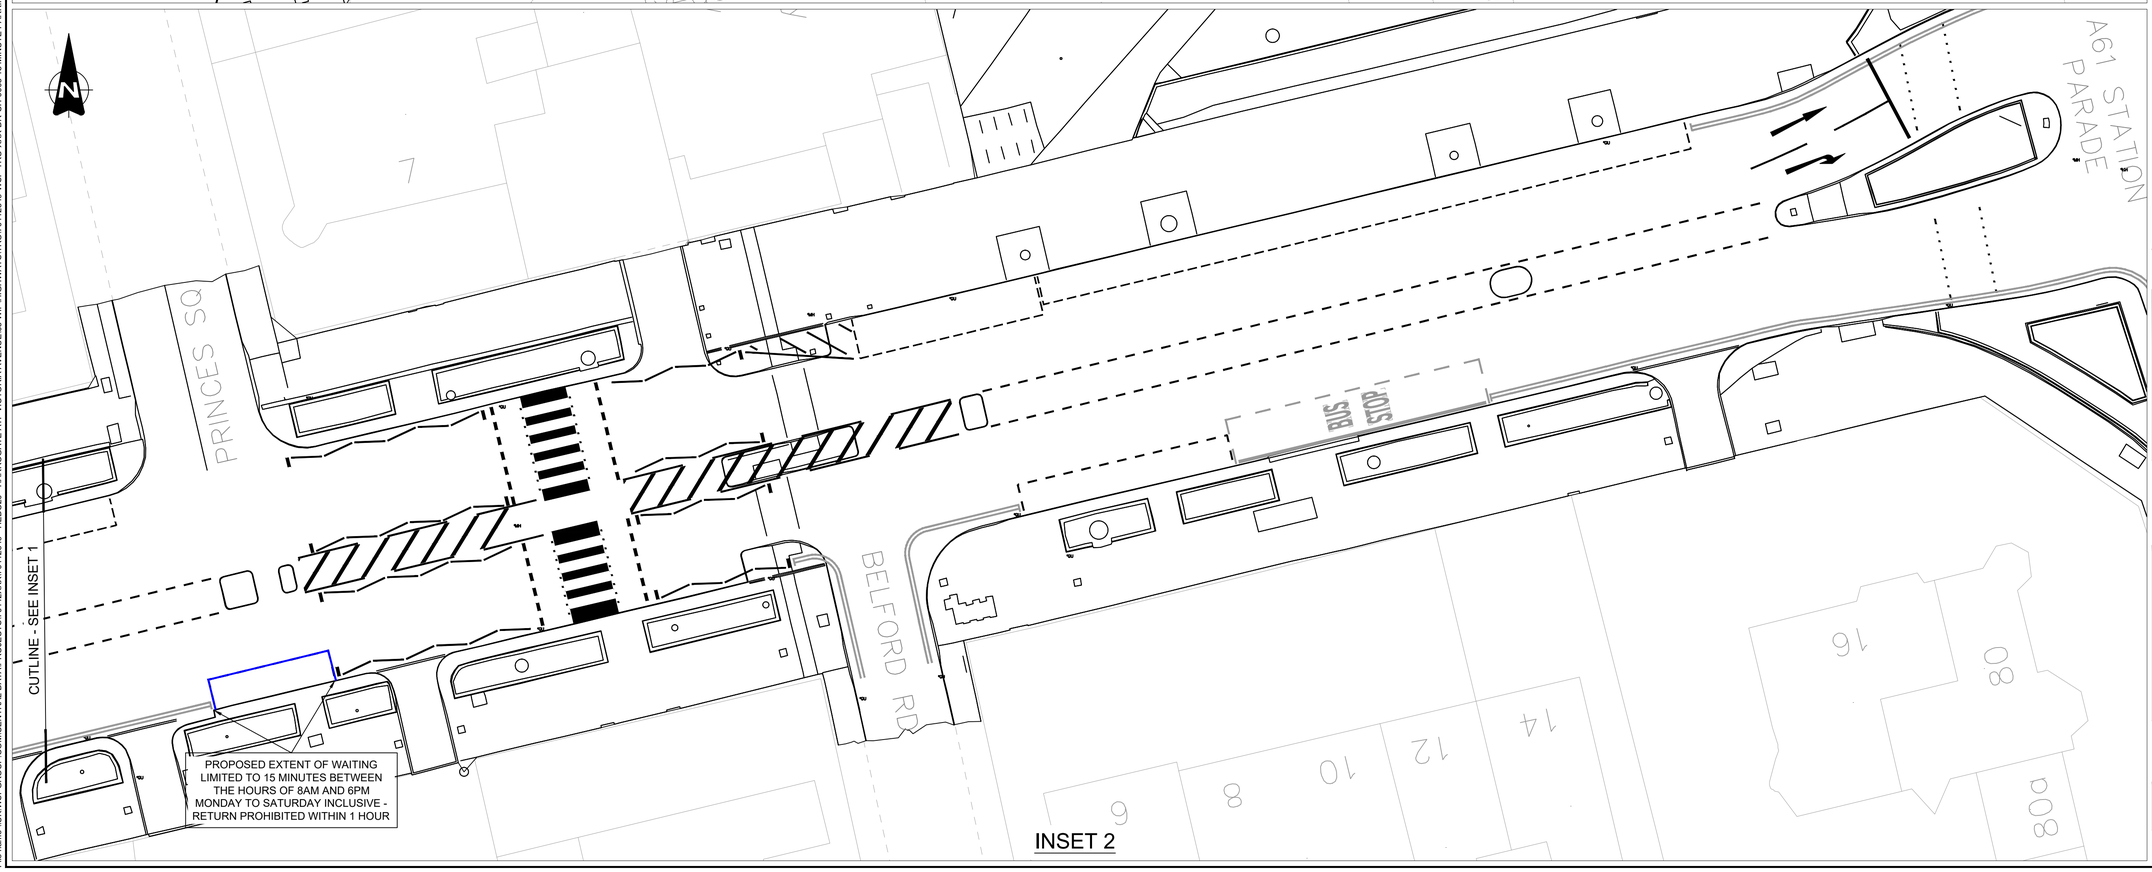

INSET 2

DO NOT SCALE

NOTES:

1. THIS DRAWING IS NOT TO BE USED FOR CONSTRUCTION.
2. ALL RESTRICTIONS WHICH ARE NOT HIGHLIGHTED OR THOSE THAT ARE ON ADJACENT STREETS ARE UNAFFECTED BY THESE PROPOSALS.

KEY:

WAITING LIMITED TO 15 MINUTES BETWEEN THE HOURS OF 8:00am and 6:00pm MONDAY TO SATURDAY INCLUSIVE - RETURN PROHIBITED WITHIN 1 HOUR

This map is reproduced from Ordnance Survey material with the permission of Ordnance Survey on behalf of the Controller of Her Majesty's Stationery Office © Crown copyright. Unauthorised reproduction infringes Crown copyright and may lead to prosecution or civil proceedings. North Yorkshire Council. 100017946 (2024)

0 2 4 6 8 10m
SCALE 1 : 200

REV	DATE	BY	DESCRIPTION	CHK	APP
P01	17/05/2024	AW	FIRST ISSUE	EI	JB

DRAWING STATUS: S2 - FOR INFORMATION

wsp
Dale House, Mount View, Standard Way, Northallerton
DL6 2YD, UK
wsp.com

CLIENT: NORTH YORKSHIRE COUNCIL

SITE/PROJECT: VICTORIA AVENUE ACTIVE TRAVEL FUND

TITLE: NO WAITING AT LIMITED TIMES TRAFFIC REGULATION ORDERS (TRO)

SCALE @ A1:	CHECKED:		APPROVED:
1:200	EI		JB
PROJECT NO: 70112349	DESIGNED: AW	DRAWN: AW	DATE: July 24

DRAWING No: 70112349-WSP-TRO-XXX-DR-CH-0003 REV: P01

© WSP UK Ltd

File name \\UK.WSPGROUP.COM\CENTRAL DATA\PROJECTS\70112XXX\70112349 - HEDC20 - HARROGATE ATF VICTORIA AVENUE\03 WIP\HIGHWAYS\TRO\70112349-WSP-TRO-XXX-DR-CH-0003 15 MINUTE PARKING BAY - NO RETURN 1 HOUR.DWG, printed on 29 July 2024 10:56:15, by Walker, Abbey