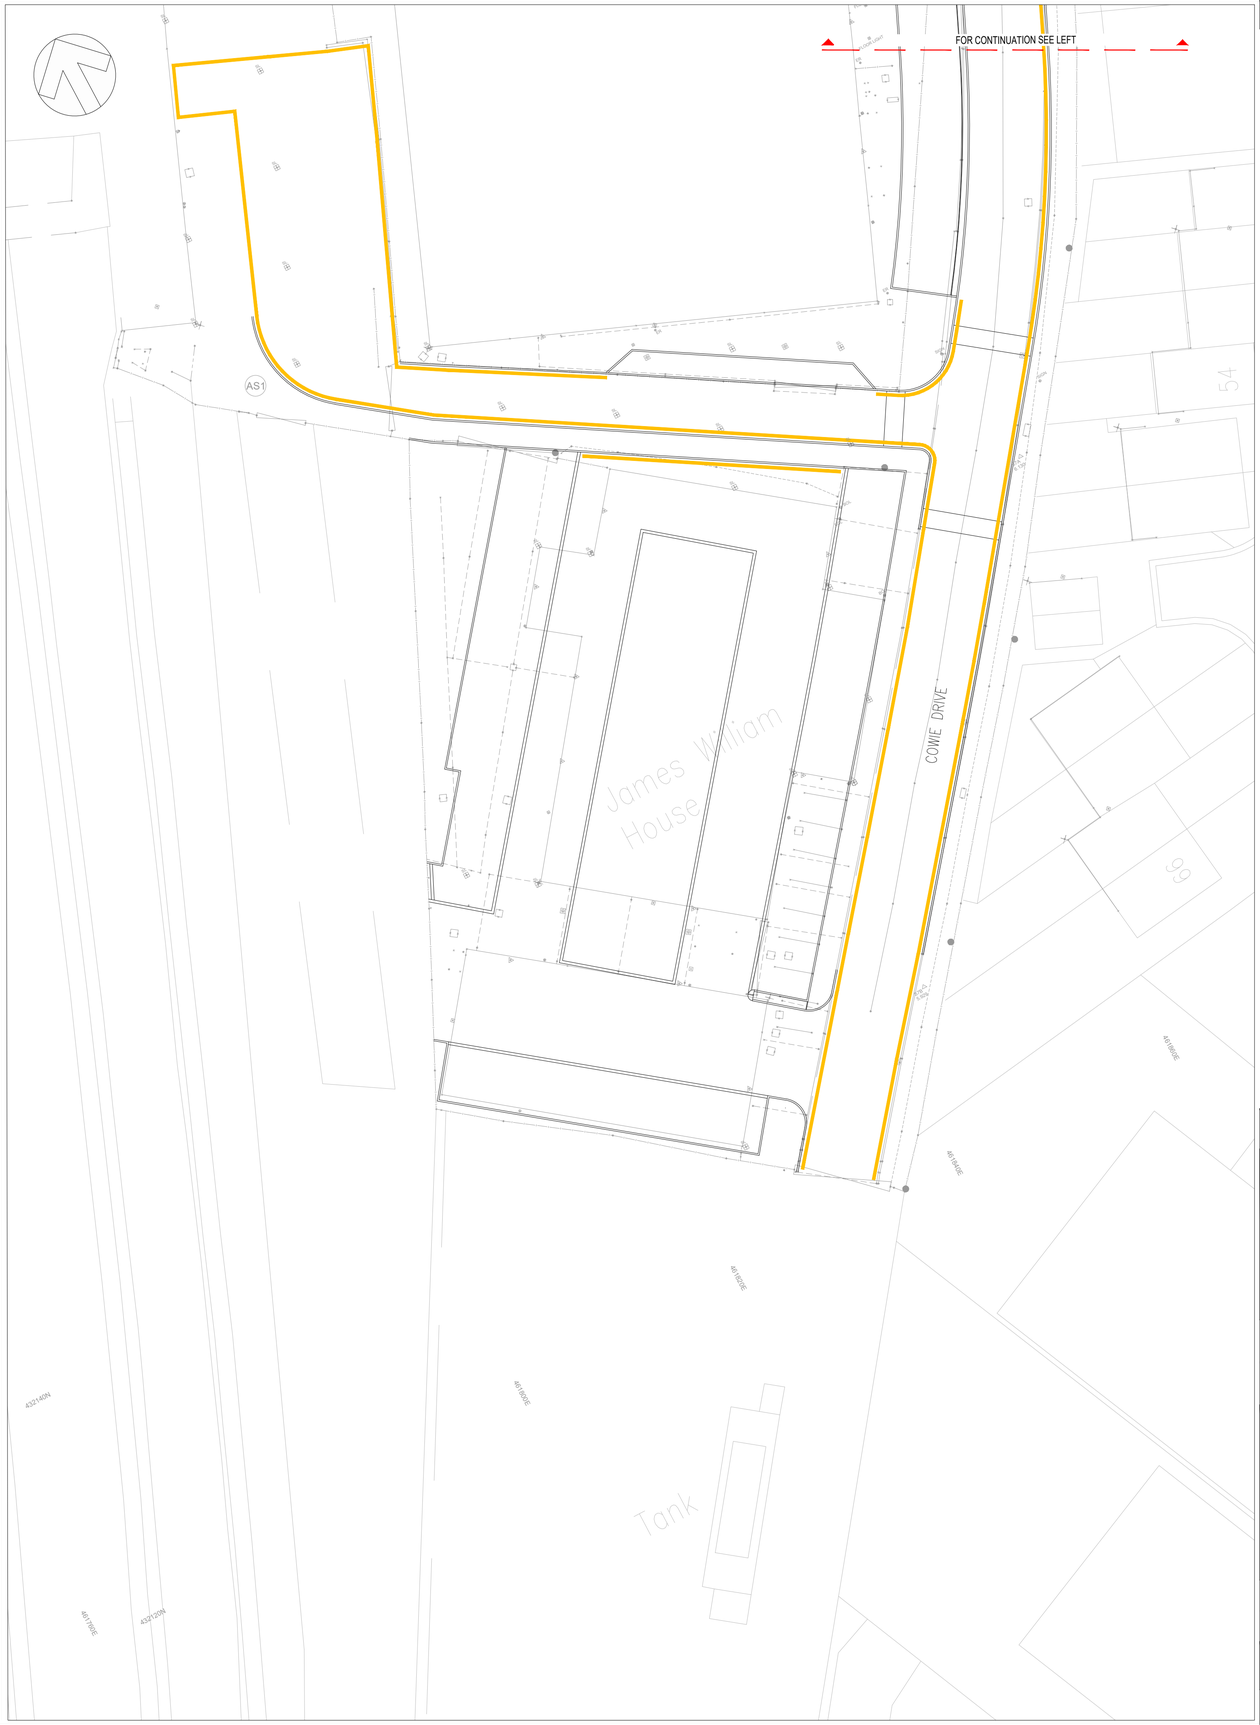

DO NOT SCALE

NOTES

1. THIS DRAWING IS NOT TO BE USED FOR CONSTRUCTION.
2. THIS DRAWING SHOULD BE READ IN CONJUNCTION WITH ALL RELATED DOCUMENTATION, DRAWINGS AND STANDARD DETAILS.
3. ALL DIMENSIONS ARE IN METRES UNLESS STATED OTHERWISE.
4. ALL ROAD MARKINGS ARE TO TIE-INTO EXISTING AT SCHEME EXTENTS.
5. CONFLICTING INFORMATION SHOWN ON THE ENGINEER'S DRAWINGS OR DISCREPANCIES BETWEEN THE INFORMATION GIVEN BY THE ENGINEER AND THAT PROVIDED BY OTHERS MUST BE REFERRED TO THE ENGINEER BEFORE THE WORKS COMMENCE.
6. AREAS UNMARKED ON THIS PLAN ARE UNAFFECTED BY PROPOSALS

KEY:

PROPOSED NO WAITING AT ANY TIME

REV	DATE	BY	DESCRIPTION	CHK	APP
P02	20/08/2024	OS	REVISED EXTENTS FOLLOWING STAKEHOLDER ENGAGEMENTS	EI	JB
P01	22/08/2023	RC	FIRST REVISION	EI	JB

DRAWING STATUS: S2 - FOR INFORMATION

wsp
3 Wellington Place
Leeds
LS1 4AP, UK
T+ 44 (0) 113 395 6200
F+ 44 (0) 113 395 6201
wsp.com

CLIENT: NORTH YORKSHIRE COUNCIL

ARCHITECT: N/A

SITE/PROJECT: NYC TCF - SELBY STATION GATEWAY DETAILED DESIGN

TITLE: COWIE DRIVE TRAFFIC REGULATION ORDER PLAN

SCALE @ A1:	CHECKED:		APPROVED:
1:250	EI		JB
PROJECT NO:	DESIGNED:	DRAWN:	DATE:
70089305	RC	RC	22/08/2023

DRAWING No: 70089305-WSP-TCFSECD-DR-C-41210 REV: P02

© WSP UK Ltd

File name: \\UK.WSPGROUP.COM\CENTRAL DATA\PROJECTS\70089XXX\70089305 - FEDC20 - TCF SELBY (DETAILED DESIGN)\3 WIP\DE DEVELOPMENT\03 DRAWINGS\1000 TRAFFIC SIGNS & ROAD MARKINGS\1000 TRONSDALE HOUSE (UPDATE)\70089305-WSP-TCFSECD-DR-C-41210 OS.DWG, printed on 20 August 2024 10:23:45, by Sargent, Oliver