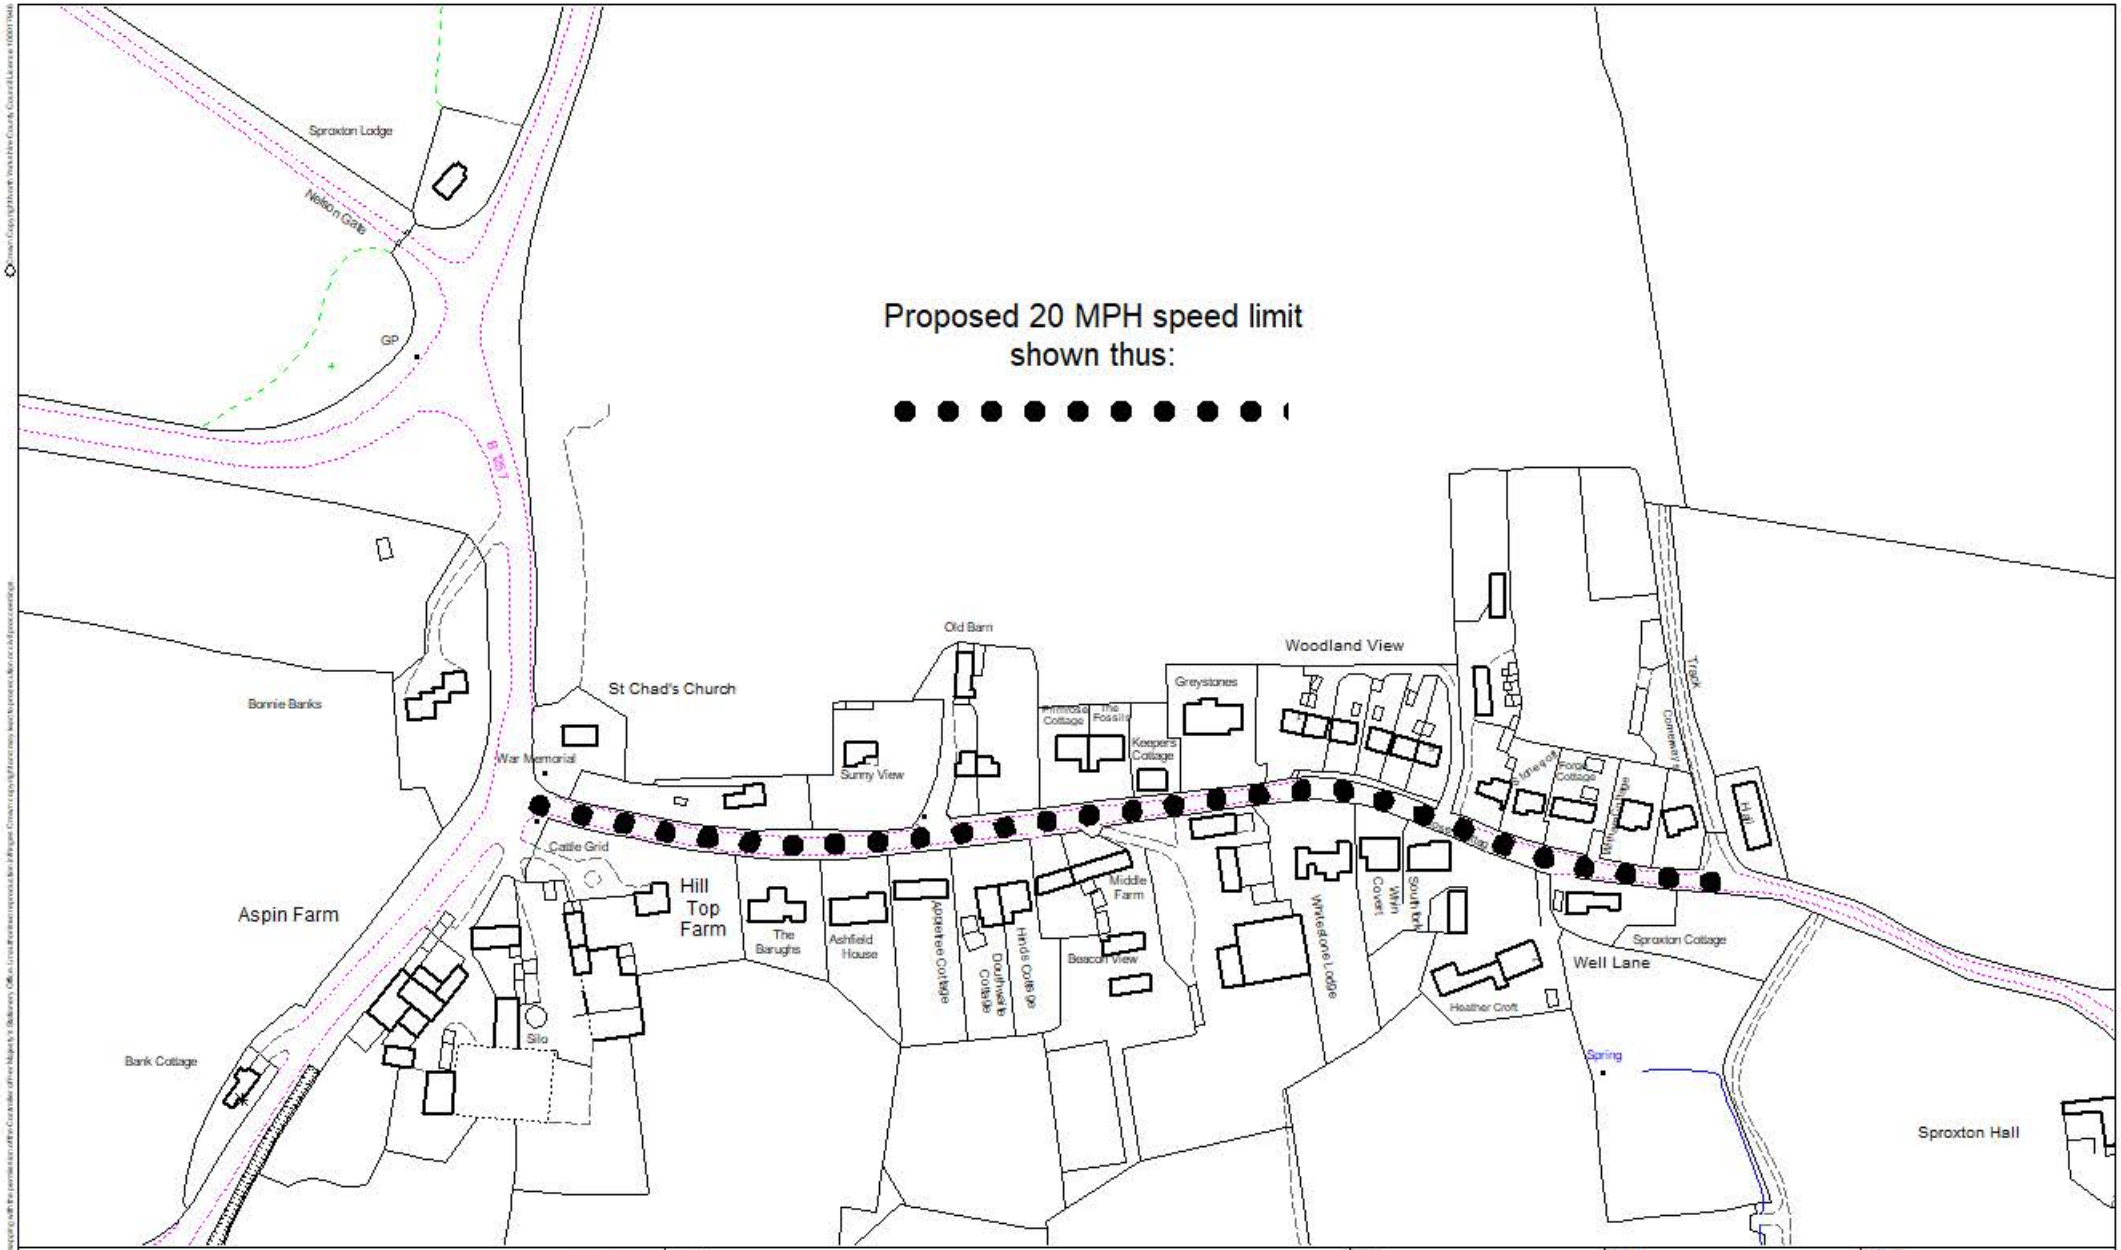

Traffic Management
Area 4 Pickering

Area Office 4
Tofts Road
Pickering
North Yorkshire
YO17 6BG

Tel: 08458 727374
Fax: 01653 689578

PROJECT: **Sproxton, Main Street**

DRAWING TITLE: **Proposed 20 MPH Speed Limit**

DESIGN:	DRAWN: P.S.	CHECKED:
APPROVED:	DATE: 11/10/24	SCALE: 1 : 2500
DRAWING NO:		