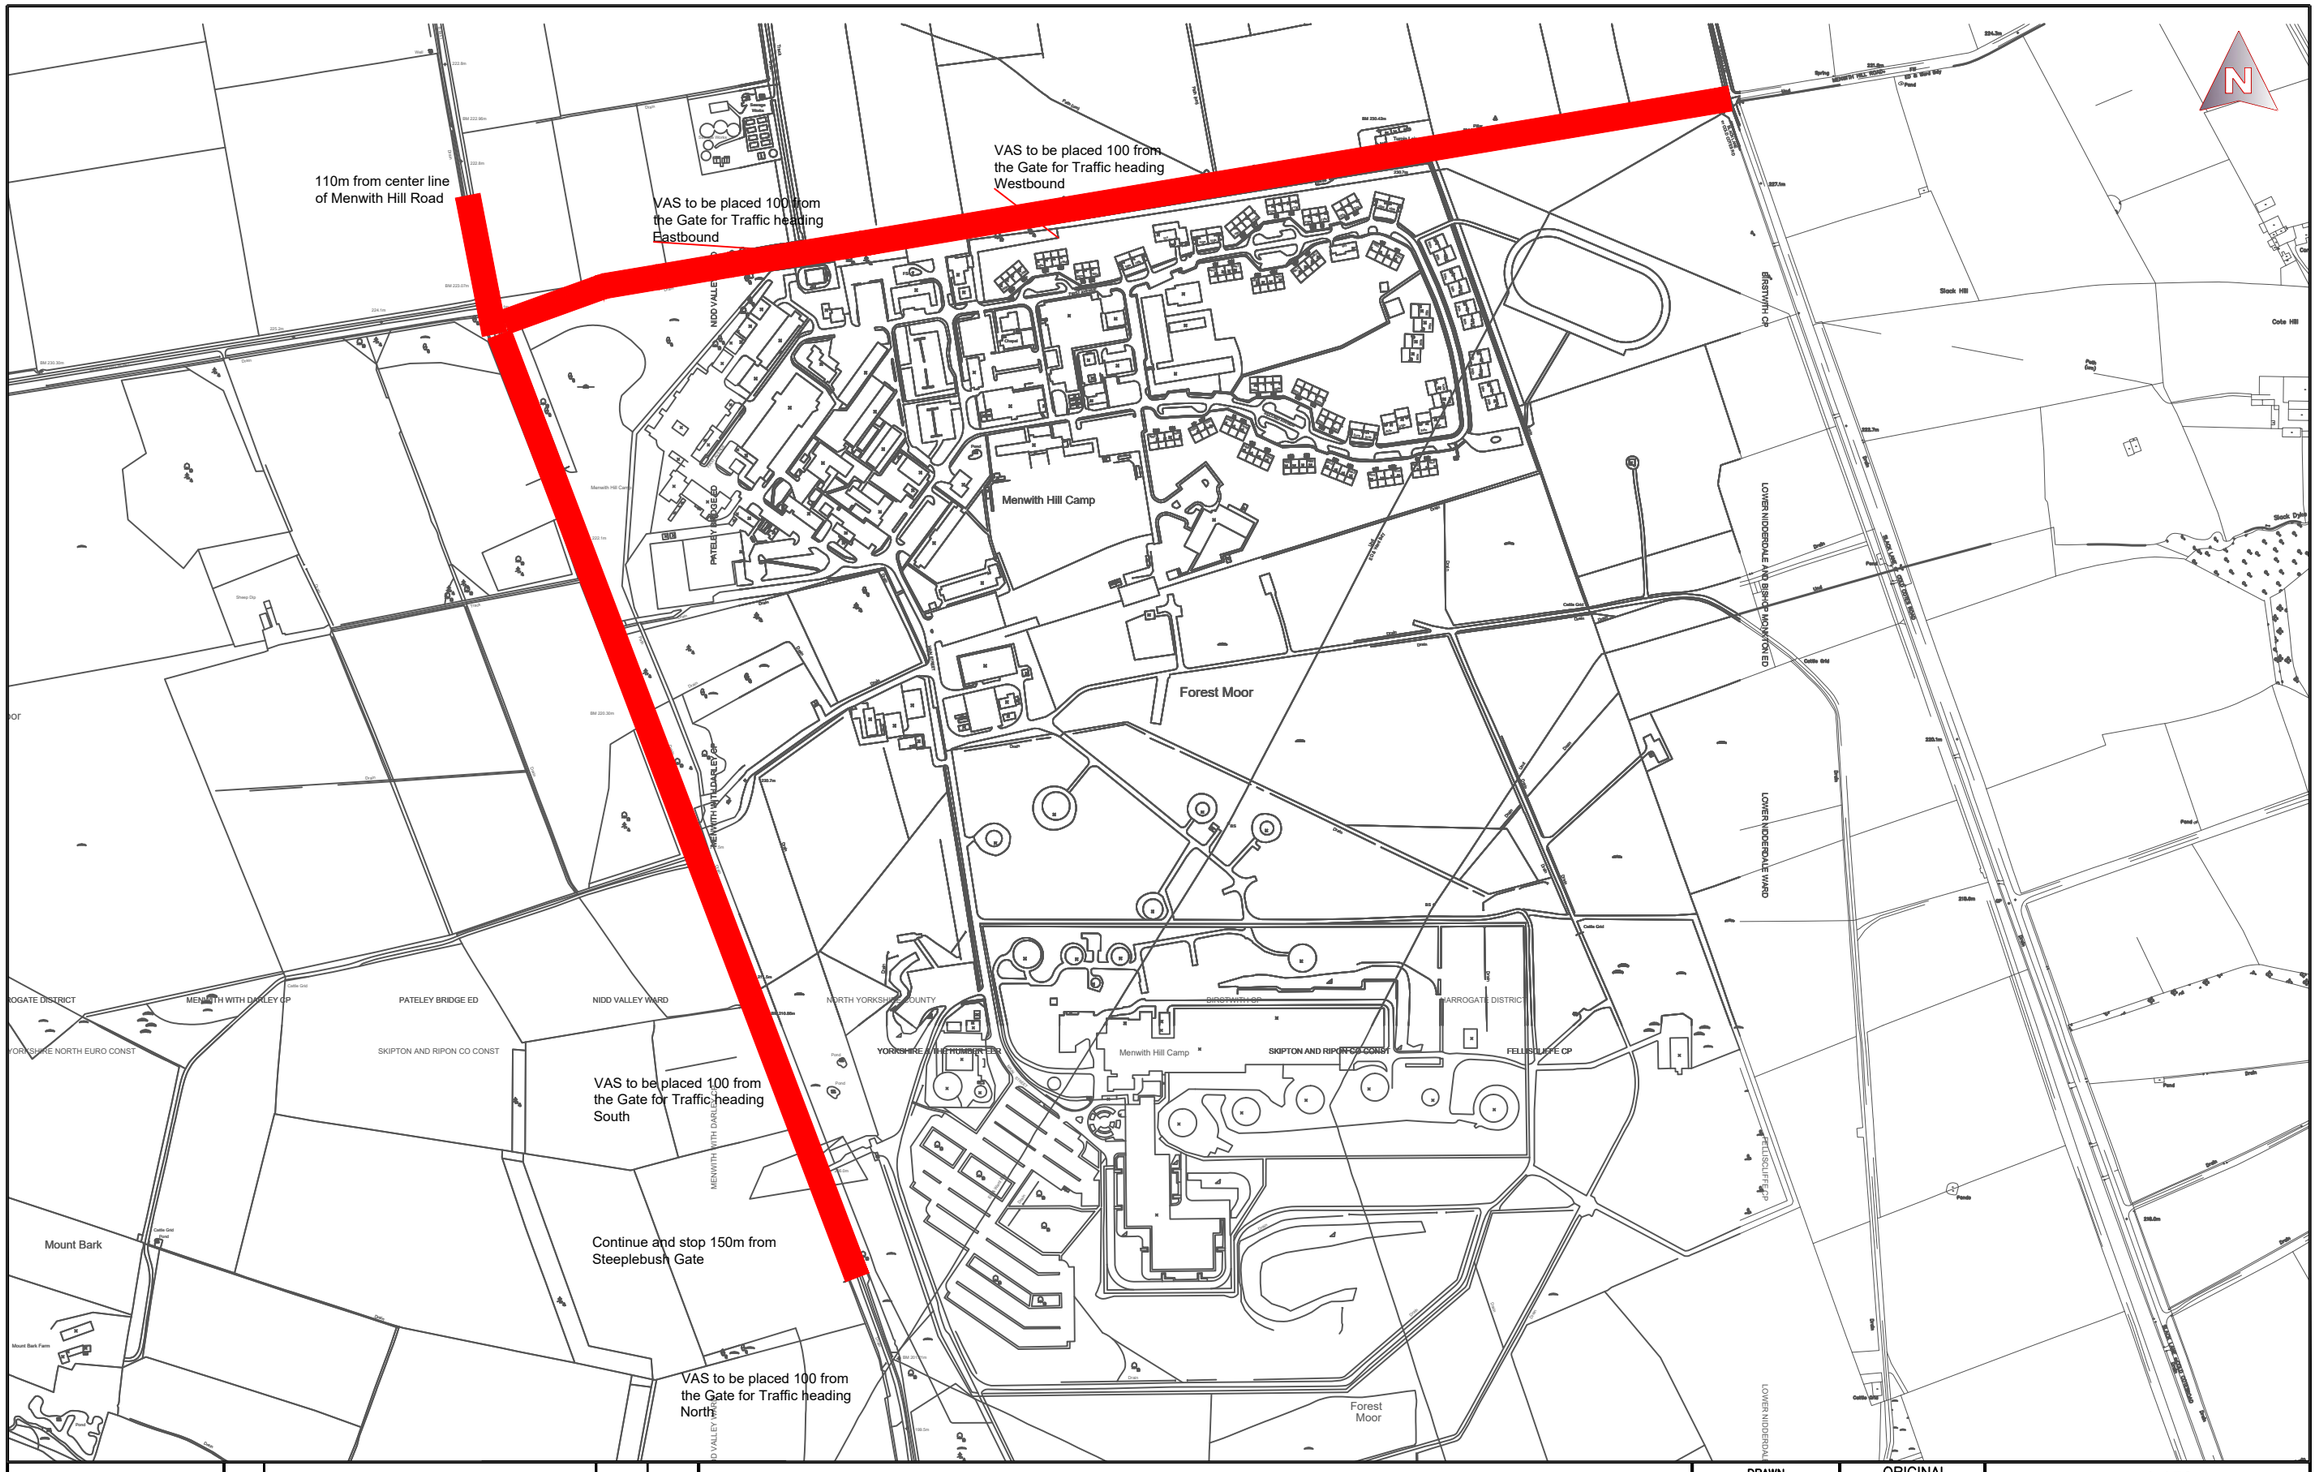

..\..\..\desktop\logo.png				PROJECT :– Menwith Hill Road and B6451 - 40pmh Speed Limit Change TRO	DRAWN Hashmat G
				DRG. TITLE :– TRO Extent	CHECKED
					APPROVED/AUTHORISED
	REV.	REVISION DETAILS	BY CHECKED	DATE APPROVED	

ORIGINAL DRAWING SIZE 297 x 421 (A3)	SCALE:– 1:150
CONTRACT DRAWING No	DATE:– 09/09/2024
Computer Filename : computer filename	DRAWING No :– /