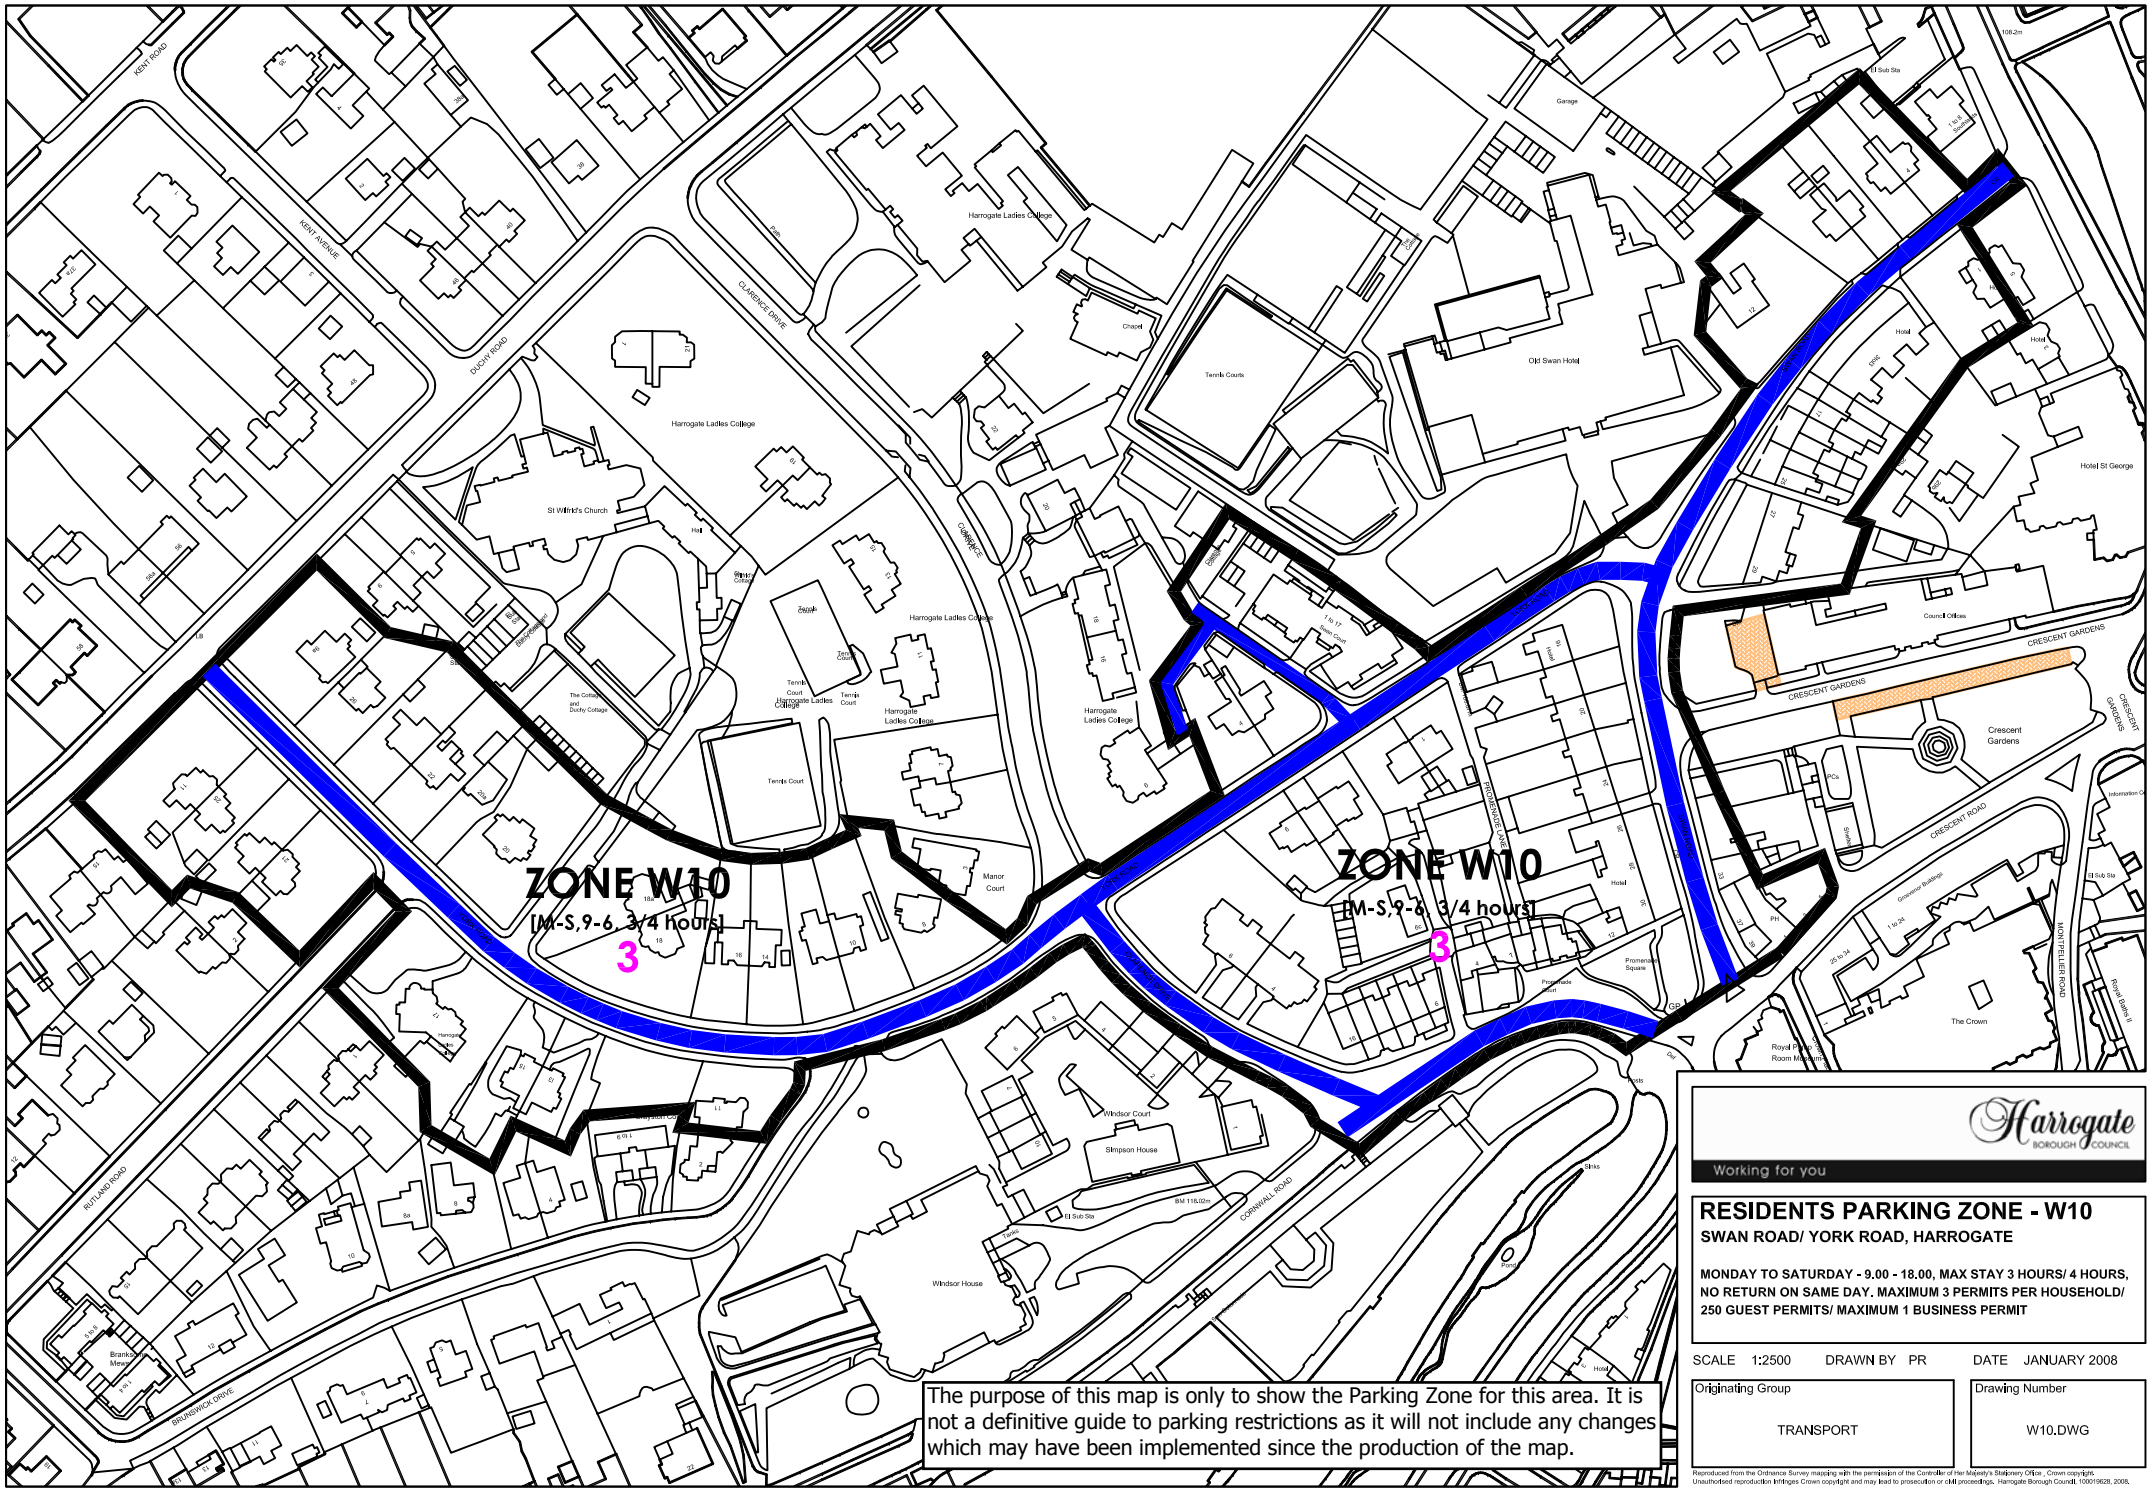

The purpose of this map is only to show the Parking Zone for this area. It is not a definitive guide to parking restrictions as it will not include any changes which may have been implemented since the production of the map.

Harrogate BOROUGH COUNCIL

Working for you

RESIDENTS PARKING ZONE - W10

SWAN ROAD/ YORK ROAD, HARROGATE

MONDAY TO SATURDAY - 9.00 - 18.00, MAX STAY 3 HOURS/ 4 HOURS, NO RETURN ON SAME DAY. MAXIMUM 3 PERMITS PER HOUSEHOLD/ 250 GUEST PERMITS/ MAXIMUM 1 BUSINESS PERMIT

SCALE 1:2500 DRAWN BY PR DATE JANUARY 2008

Originating Group	Drawing Number
TRANSPORT	W10.DWG

Reproduced from the Ordnance Survey mapping with the permission of the Controller of Her Majesty's Stationery Office , Crown copyright. Unauthorised reproduction infringes Crown copyright and may lead to prosecution or civil proceedings. Harrogate Borough Council. 100019628, 2008.